C & A SURVEYORS N.S.W. P/L

REF: XXXX-XX SET

DATE: XX/XX/XXXX

SKETCH

NOT TO SCALE

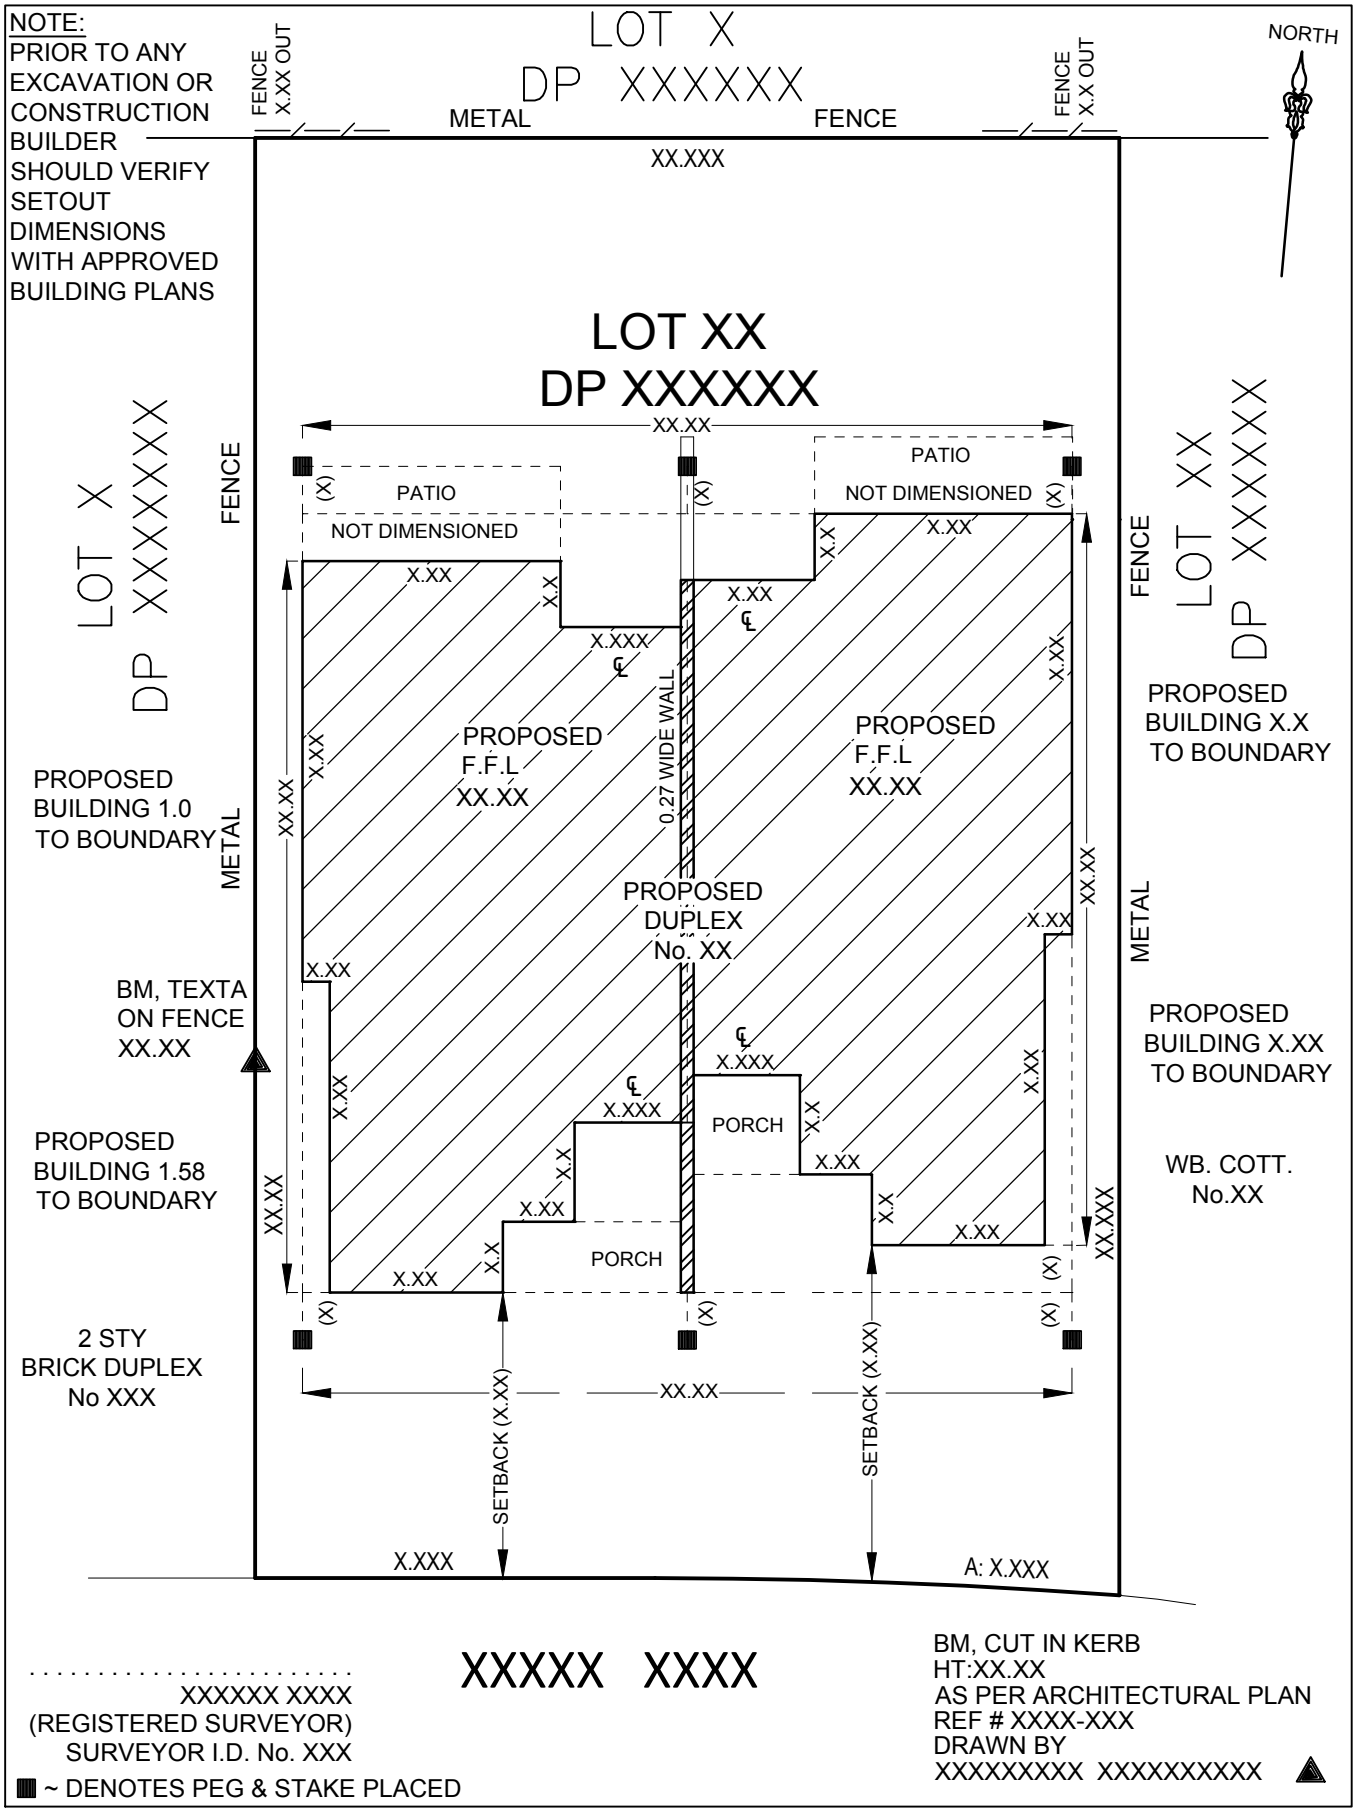

XXXXX XXXX

BM, CUT IN KERB
HT:XX.XX
AS PER ARCHITECTURAL PLAN
REF # XXXX-XXX
DRAWN BY
XXXXXXXXX XXXXXXXXXX

. . . . . .
XXXXXX XXXX
(REGISTERED SURVEYOR)
SURVEYOR I.D. No. XXX

■ ~ DENOTES PEG & STAKE PLACED

Suite 3, Level 4, 460 CHURCH STREET,
Ph:9630 9299 info@candasurveyors.com.au